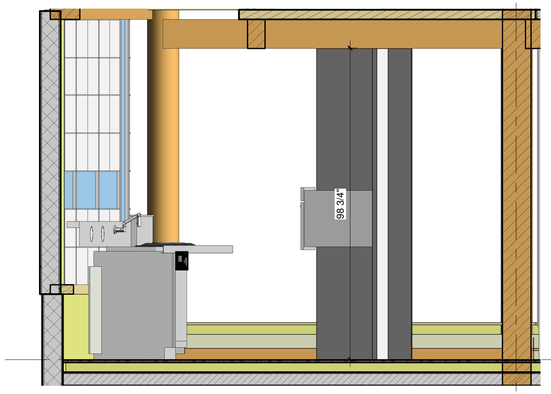

1 KITCHEN SECTION SOUTH
1/2" = 1'-0"

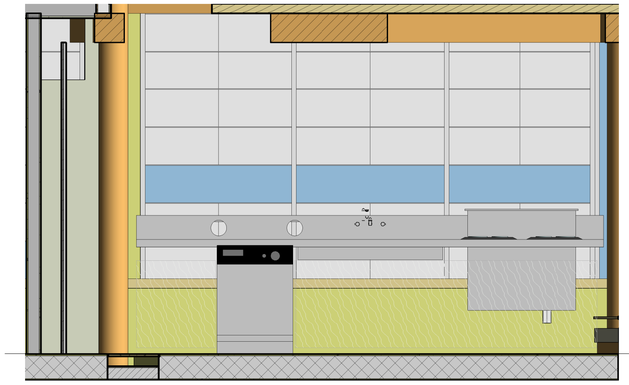

7 KITCHEN SECTION WEST
1/2" = 1'-0"

3 KITCHEN

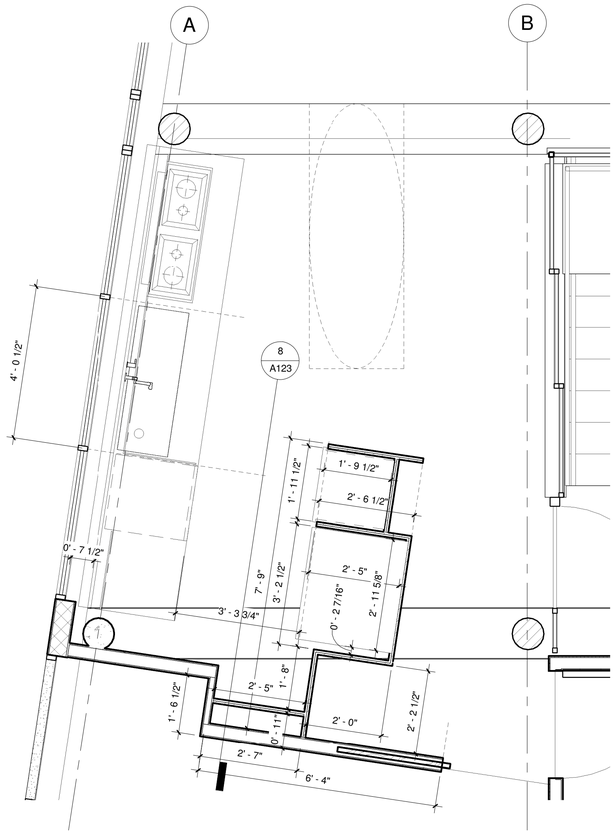

2 KITCHEN PLAN
1/2" = 1'-0"

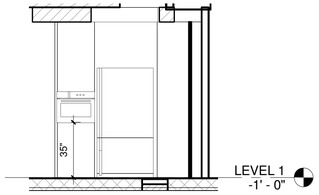

8 K EAST WALL
1/4" = 1'-0"

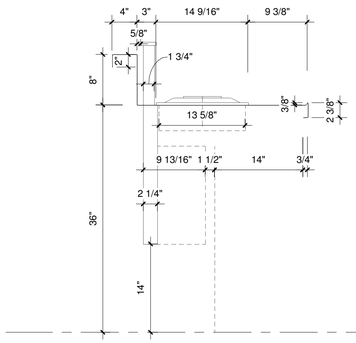

5 K COUNTER SECTION
1" = 1'-0"

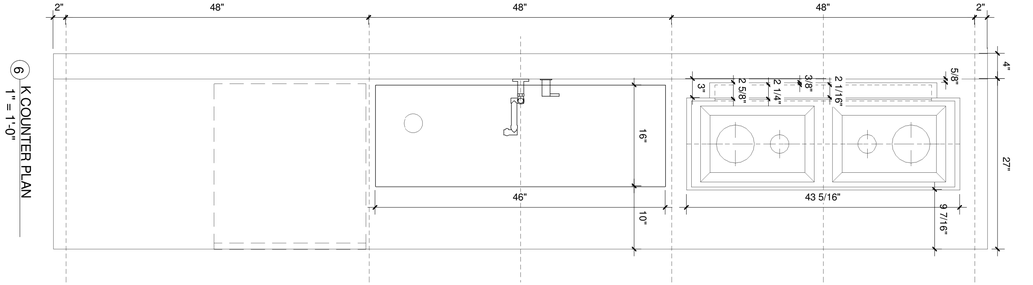

6 K COUNTER PLAN
1" = 1'-0"

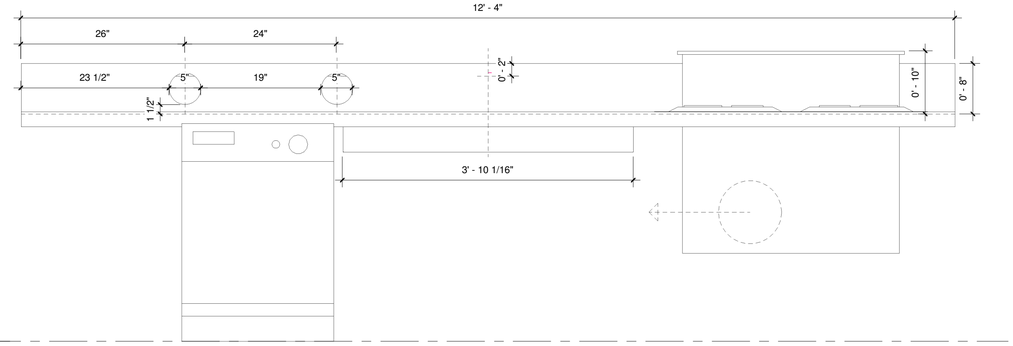

4 K COUNTER ELEVATION
1" = 1'-0"

RK STUDIO ARCHITECTURE

72 Pine Grove, Amherst, MA 01002

Ray K Mann, AIA
rkstudios@comcast.net
413-530-3777
413-825-0308 fax

Site Engineer:
SVE Associates
377 Main Street
Greenfield, Massachusetts 01301
Phone 413-774-6698
Fax 413-773-0875
www.sveassoc.com

Structural Engineer:
Leonard Morse-Fortier, P.E.
20 Bernard Street, Lexington, MA
Phone 781-424-3965
lenmorsefortier@gmail.com

No.	Description	Date

RK & CC
MANN
KITCHEN

Project number	901
Date	5/12/2010
Drawn by	Author
Checked by	Checker

A123

Scale: As indicated

3/29/2011 4:31:02 PM